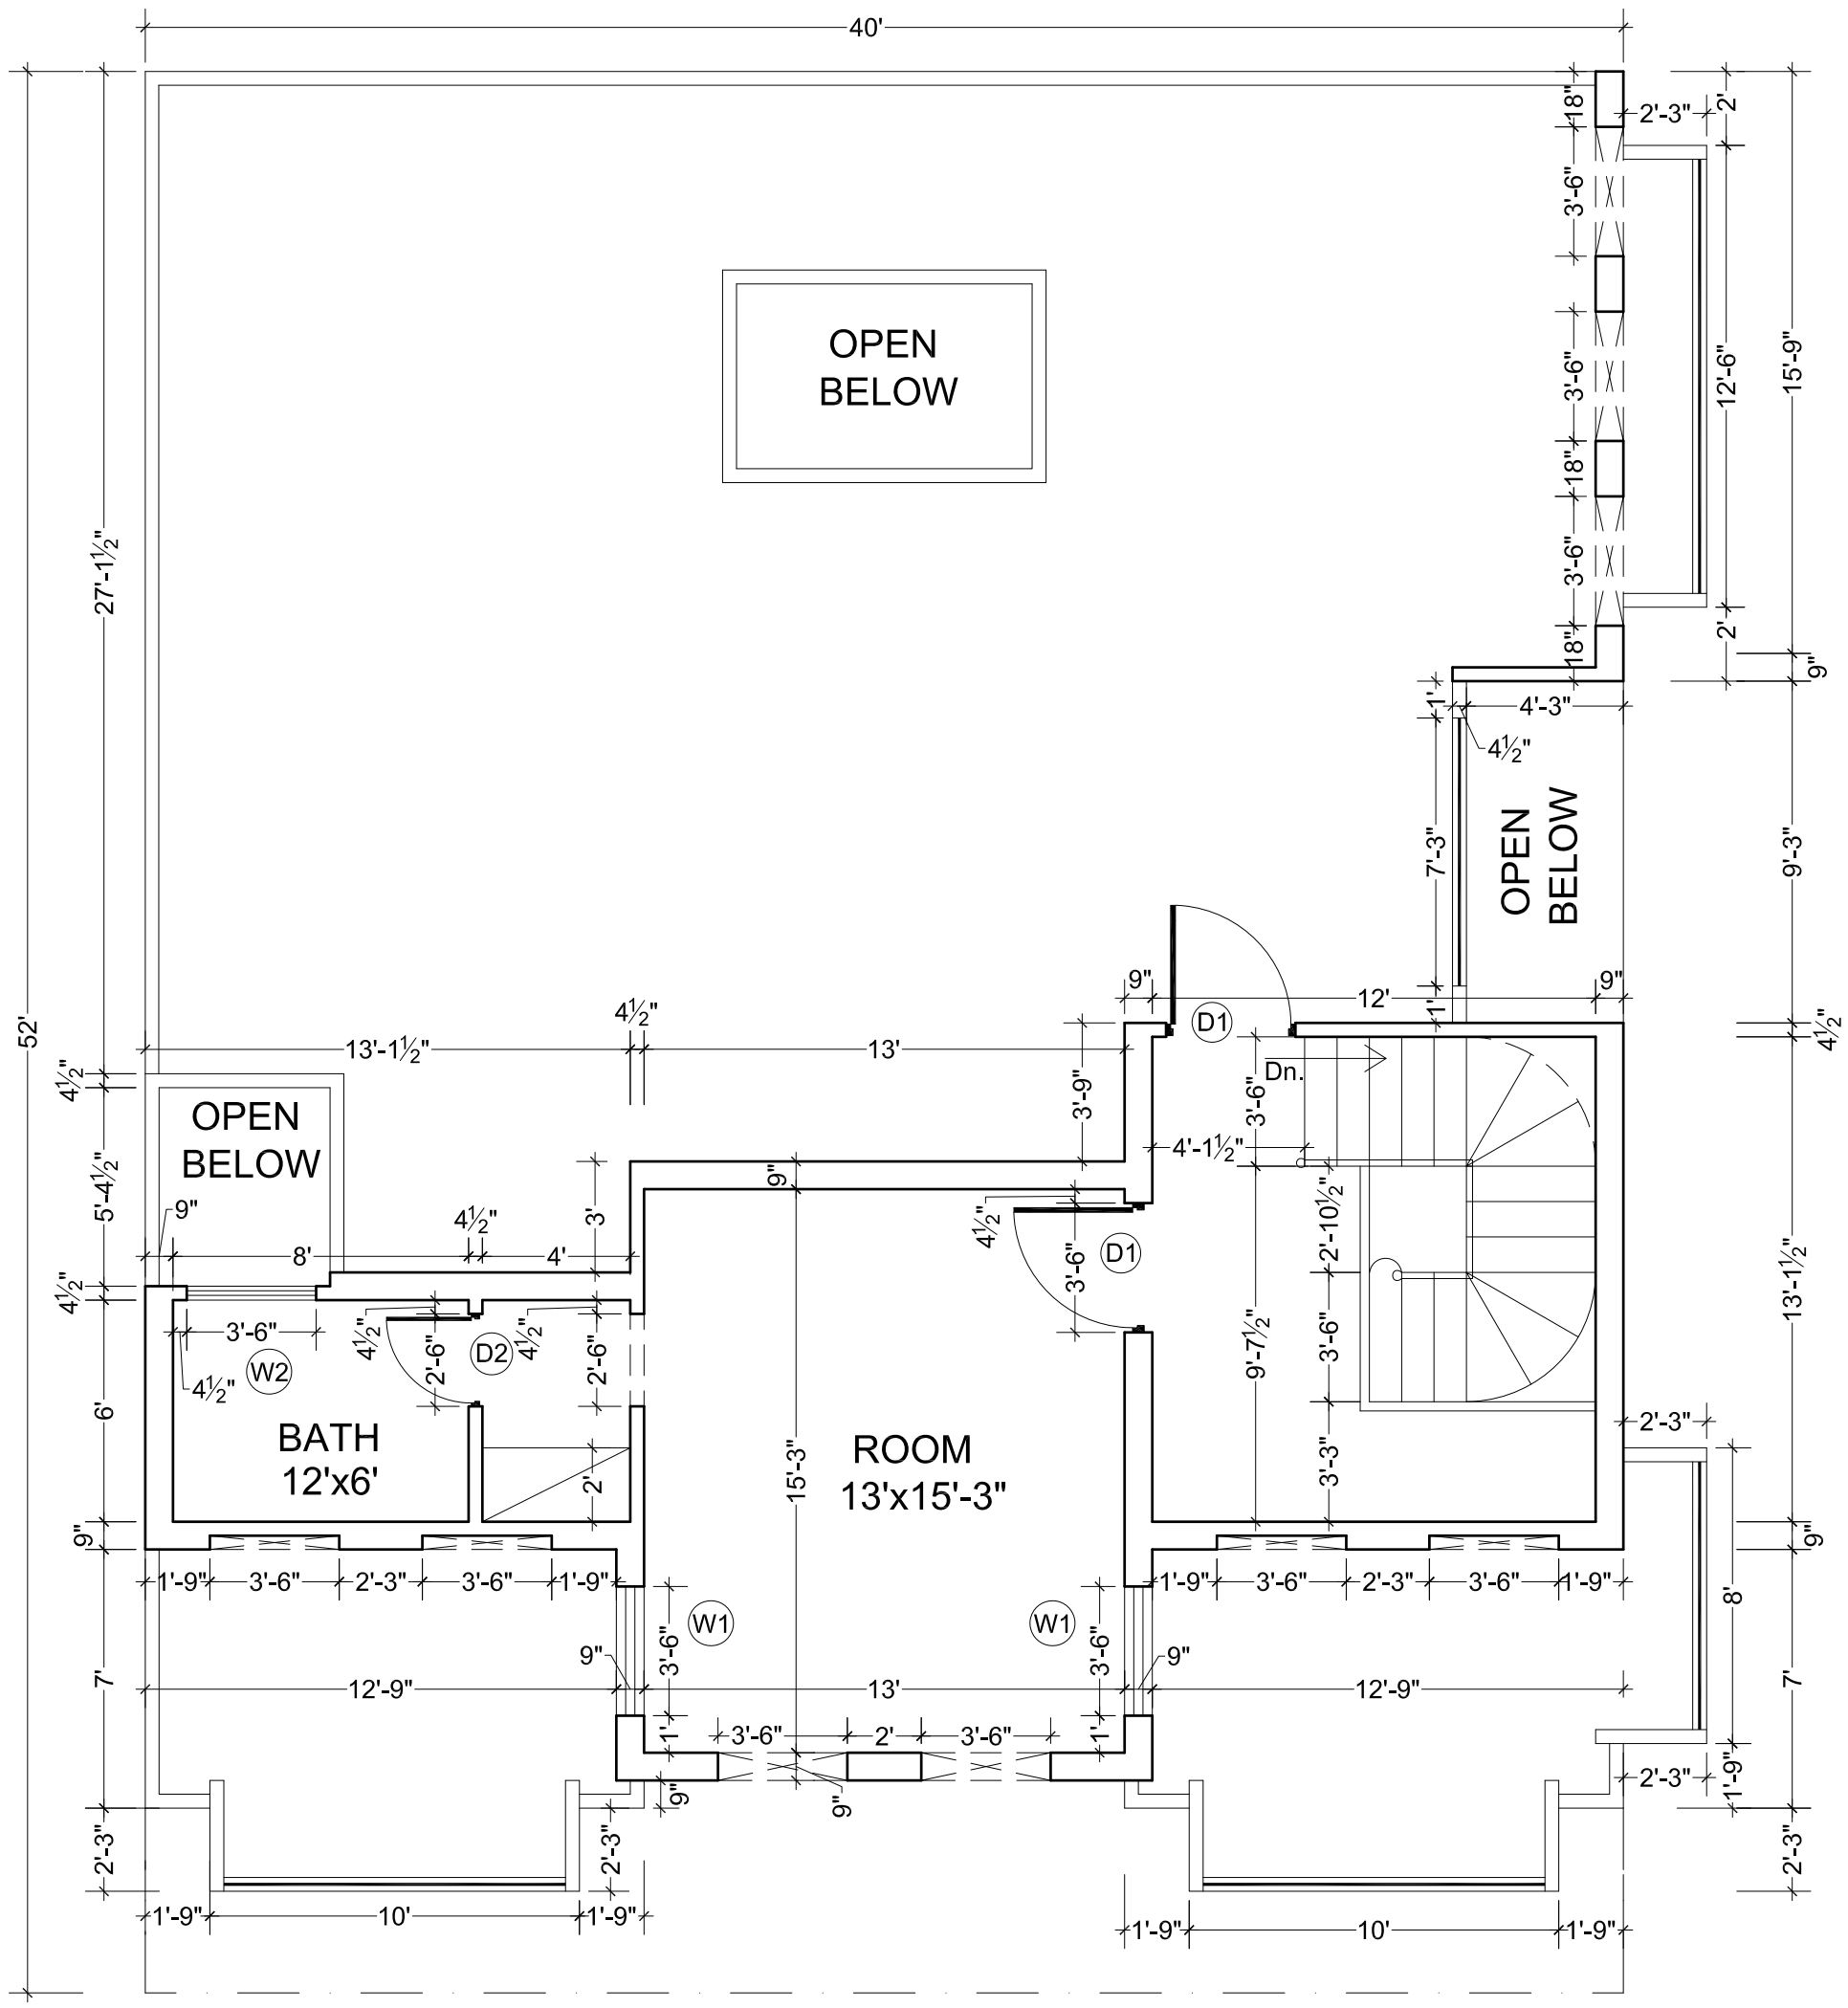

FIRST FLOOR PLAN

TYPE	SIZE	TYPE	SIZE	SILL	TYPE	SIZE	SILL
D1	3'-6"X 8'-0"	W1	3'-6"X 7'-6"	0'-6"			
D2	2'-6"X 8'-0"	W2	3'-6"X 2'-6"	5'-6"			

DATE: 27-06-2022

DESIGN BY MUJAHID ALI

A/02

N W E S

NIIMI ASSOCIATES
ARCHITECTS LANDSCAPE & INTERIORS.
2L/A AKBER MKT KALMA CHOWK GULBERG III LAHORE.
nmac.mujahid@gmail.com www.nmassociate.com
04235969440. 03004211928